S.G. COPY.

S.G. No. 3387/1966

Approved

Surveyor-General 22. 2. 1967

SUB-DIVISIONAL DIAGRAM

SIDES ENGLISH FEET		DIRECTIONS	CO-ORDINATES Y SYSTEM Lo 31°X			OFF. DESIG.
		CONSTANTS		+ 200,000·00	+ 10,800,000·00	
AB	32.76	296.04.50	A	+ 441.91	+ 8259.37	
BC	498.15	315.43.50	B	+ 412.49	+ 8273.77	
CD	3559.02	6.50.20	C	+ 64.76	+ 8630.48	
DE	1578.98	145.37.20	D	+ 488.48	+ 12164.18	
EF	130.43	262.22.50	E	+ 1380.00	+ 10861.00	
FG	2504.15	193.58.40	F	+ 1250.72	+ 10843.71	
GA	255.78	232.53.10	G	+ 645.88	+ 8413.71	
G'H	126.84	332.28.30	G'	+ 1259.70	+ 7727.91	
HJ	659.78	311.04.20	H	+ 1201.08	+ 7840.39	
JK	188.65	283.47.20	J	+ 703.68	+ 8273.86	
KA	98.52	232.53.10	K	+ 520.47	+ 8318.82	
AL	106.27	130.30.00	L	+ 522.72	+ 8190.35	
LM	67.30	41.35.30	M	+ 567.39	+ 8240.68	
MN	359.90	42.05.00	N	+ 808.61	+ 8507.79	
NO	103.99	46.42.20	O	+ 884.30	+ 8579.10	
OP	1045.56	50.38.10	P	+ 1692.66	+ 9242.26	
PQ	188.06	49.56.10	Q	+ 1836.59	+ 9363.31	
QR	55.83	34.01.30	R	+ 1867.83	+ 9409.58	
RU	12.86	263.02.10	S	+ 1872.08	+ 9435.17	
UV	25.10	0.19.10	T	+ 1878.25	+ 9513.53	
VW	25.16	83.05.00	U	+ 1855.06	+ 9408.02	
WX	24.98	178.16.50	V	+ 1855.20	+ 9433.12	
XU	26.06	263.02.10	W	+ 1880.18	+ 9436.15	
VS	17.00	83.05.00	X	+ 1880.93	+ 9411.18	
ST	78.60	4.30.10	Y	+ 437.74	+ 8096.72	
MK	91.14	329.01.00	Z	+ 424.16	+ 8078.53	
LY	126.44	222.13.40	A'	+ 406.22	+ 8054.48	
YZ	22.70	216.44.00	B'	+ 382.18	+ 8072.42	
ZA'	30.00	216.44.00	C'	+ 400.12	+ 8096.47	
A'B'	30.00	306.44.00				
B'C'	30.00	36.44.00				
C'Z	30.00	126.44.00				
Da		6.50.20				
Eb		82.22.50				
Td		4.30.10				
A'v		126.44.00				
G'b'		36.40.00				

NOW SUB. 30 (OF 1) OF THE FARM BRASFORT PARK NO. 1295

i) The figures LMNOPQRghlmnqrL; Sd middle of Umlaas River efS; KMwxK, and A'YLrtuvA' represent Pipeline Servitudes 6 feet wide over the Remainder.

ii) The figure UVWX represents a Pump House Servitude OVER THE REMAINDER

iii) The figure A'B'C'Z represents a Reservoir Servitude over the Remainder.

iV) The figure G'.H.J.K.y.z.a'.b'.G'. represents a Road Servitude 20 feet wide over the Remainder.

v) THE FIGURE d'.D.e' MIDDLE OF UMLAAS RIVER f'.d' REPRESENTS AN ELECTRIC POWER TRANSMISSION LINE SERVITUDE VIDE DIAGRAM S.G. Nº 2096/1957, D/S Nº 385/1960.

The figure A.B.C.a. middle of Umlaas River b.F.G.A.

represents 76.5000 Acres of land being

Sub 30 (of A) of the farm BRASFORT PARK No.1295

situate in the County of Pietermaritzburg *Province of Natal.*

Surveyed from August – November 1966 *by* us

Land Surveyors.

This diagram is annexed to	The original diagram is Sub Vol	File No. 1295
D/Transfer No. 16750/1968	No. 39 Folio 54.	S.R. No. 1096/66 FTSM-42
	Transfer/~~Grant~~ No. 269/1876	Compilation ~~FT-72~~ FTSM
Registrar of Deeds.		Degree Sheet 58

TARBOTON & MITCHELL, PIETERMARITZBURG CON.651-2-66

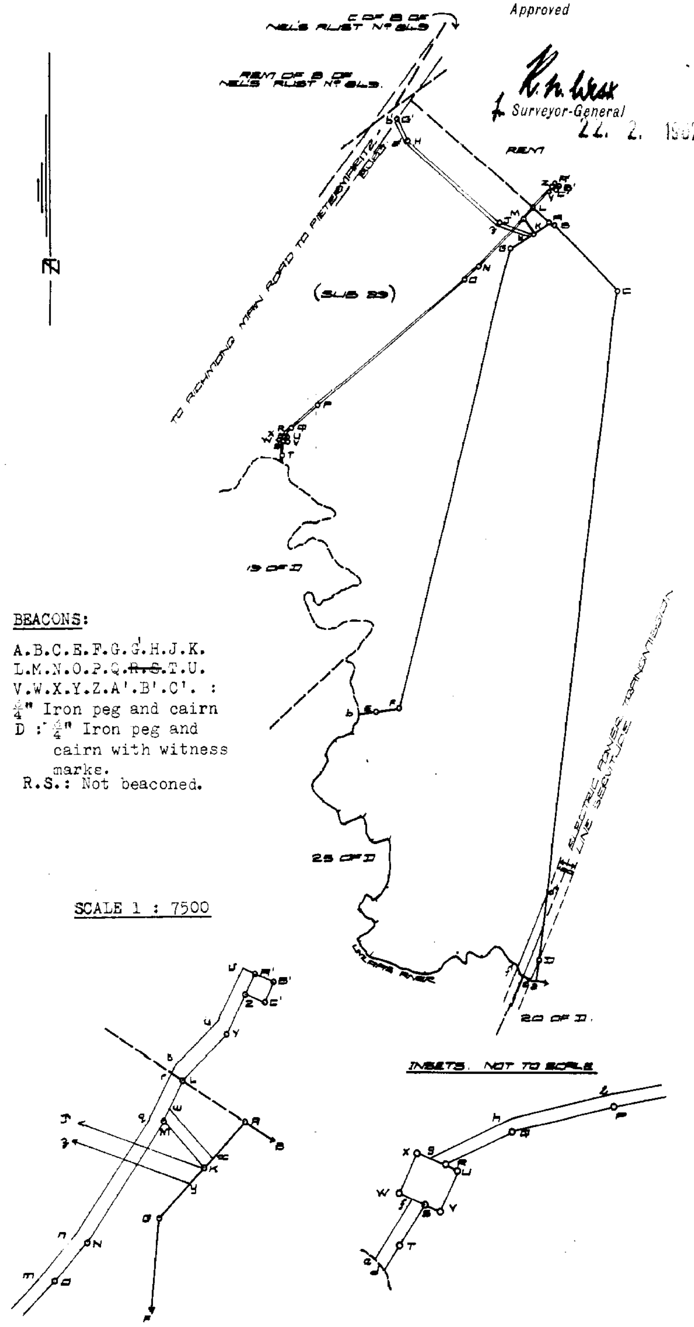

BEACONS:

A.B.C.E.F.G.G'.H.J.K.
L.M.N.O.P.Q.~~R.S.~~T.U.
V.W.X.Y.Z.A'.B'.C'. :
¾" Iron peg and cairn
D : ¾" Iron peg and cairn with witness marks.
R.S.: Not beaconed.

SCALE 1 : 7500

Reg. Div. FT

S