
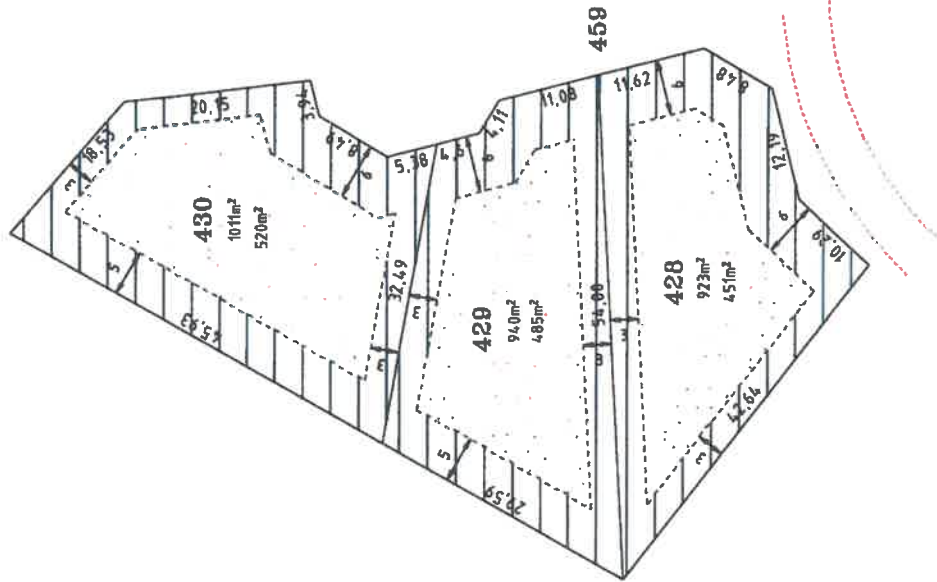


ZIMBALI GOLF COURSE ESTATE
ERF 429 PORT ZIMBALI
SCALE 1 : 500

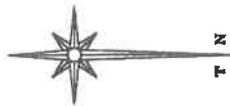

AREA OF LOT 940 m²
 AREA OF FOOTPRINT 485 m²
 No. OF TREES ON LOT
 COVERAGE 25%
 No. OF STOREYS 2

KEY
 NON-USUR SERVITUDE
 FOOTPRINT AREA

CLIFF, HARVEY & PARTNERS
 P.O. Box 2018
 WESTVILLE, 3630
 TEL: (031) 2666626
 FAX: (031) 2667322
 EMAIL: chaps@cliff.co.za
 PROFESSIONAL LAND SURVEYORS, TOWNSHIP PLANNERS, AIR SURVEY CONSULTANTS
 ENGINEERING & TOPOGRAPHICAL SURVEYS, SECTIONAL TITLE PRACTITIONERS
 13A HARRISON ROAD, WESTVILLE, 3629

SCALES	
PROFESSIONAL LAND SURVEYOR	
DRAWN: DUSHWABAL	DATE: 03/08/2004
DISK FILE No	DRAWING NUMBER
429	429
REVISION	